SPECIFICATION NOTES:

1. CEDAR ROOFING SHAKES TO BE GRADE 'B' EASTERN WHITE.

2. CEDAR SIDING TO BE RUSTIC GRADE WESTERN RED CEDAR.

3. STAIN FOR CEDAR SIDING TO BE SHERWIN WILLIAMS WOODSCAPES EXTERIOR ACRYLIC SOLID COLOR HOUSE STAIN. COLOR TO BE DETERMINED.

4. FASTENERS FOR TREATED WOOD, CEDAR SIDING AND CEDAR SHAKES SHALL BE HOT DIPPED GALVANIZED RING NAILS MEETING ASTM A-153. FASTENER SIZE AS APPROPRIATE FOR APPLICATION.

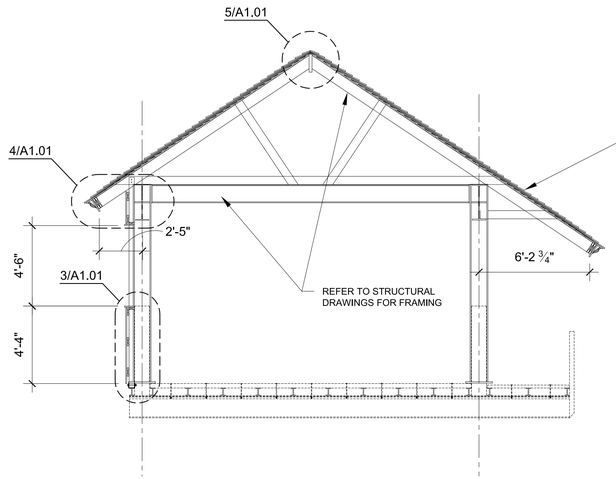

4 EAST ELEVATION
SCALE: 1/4" = 1'-0"

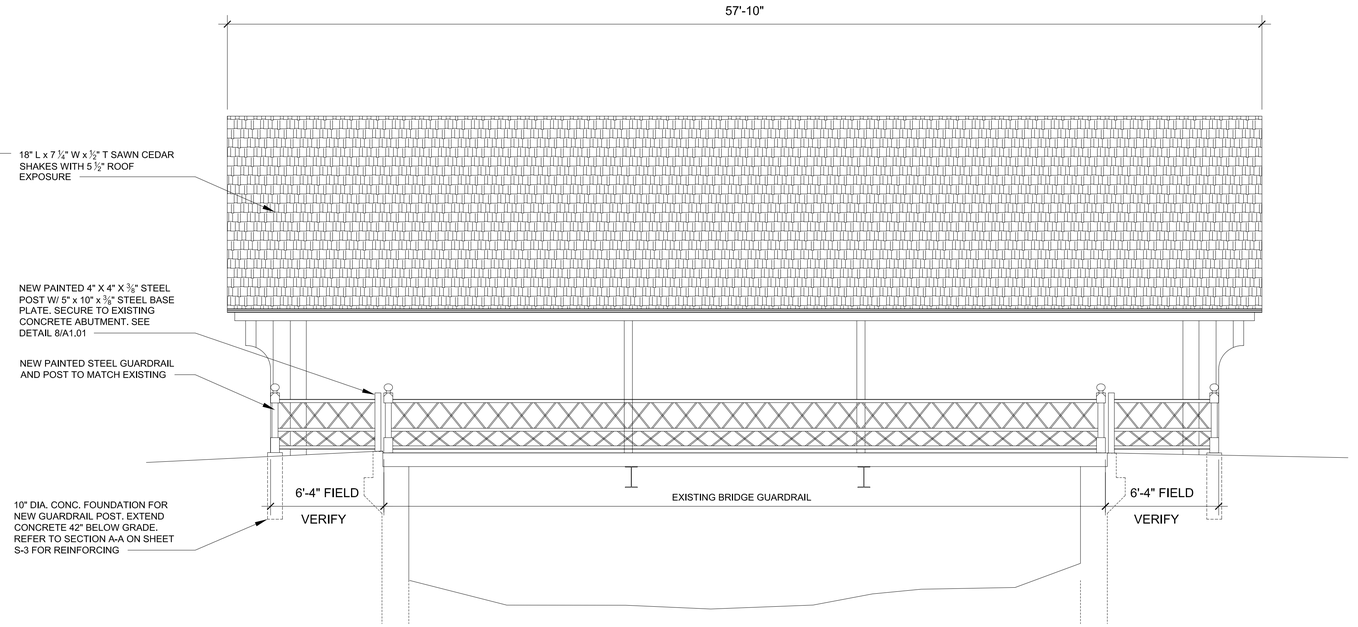

2 NORTH ELEVATION
SCALE: 1/4" = 1'-0"

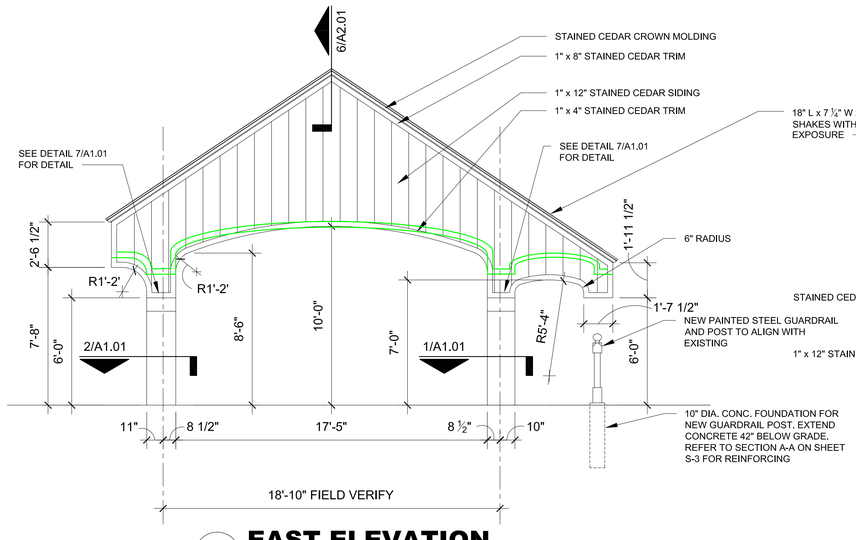

3 EAST ELEVATION
SCALE: 1/4" = 1'-0"

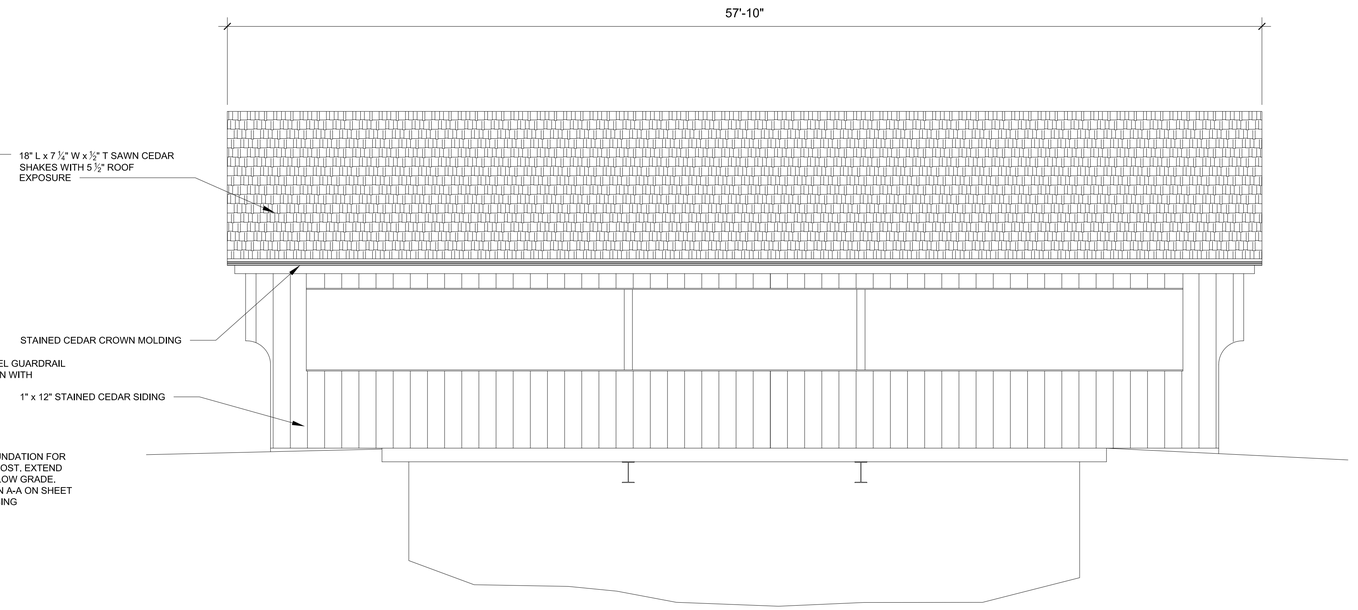

1 SOUTH ELEVATION
SCALE: 1/4" = 1'-0"

NEVIN HEDLUND ARCHITECTS, INC.
7985 Lake Street, River Forest, Illinois 60305
Telephone: 708.771.7117 Facsimile: 708.771.7124
Website: www.HedlundArchitects.com

PROJECT TEAM

OWNER
VILLAGE OF LONG GROVE
3110 OLD MCHENRY ROAD
LONG GROVE, IL 60047

ENGINEER
ESI CONSULTANTS, LTD
1979 N. MILL STREET, SUITE 100
NAPERVILLE, IL 60563

No.	Description	Date
	ISSUED FOR BID	11-11-2019

VILLAGE OF LONG GROVE
TIMBER COVER REPLACEMENT
ROBERT PARKER COFFIN BRIDGE

ELEVATIONS AND SECTIONS

JOB NO.	162-01-19
DATE	07/08/2019
DRAWN BY	NHA

A1.00

SCALE	AS NOTED