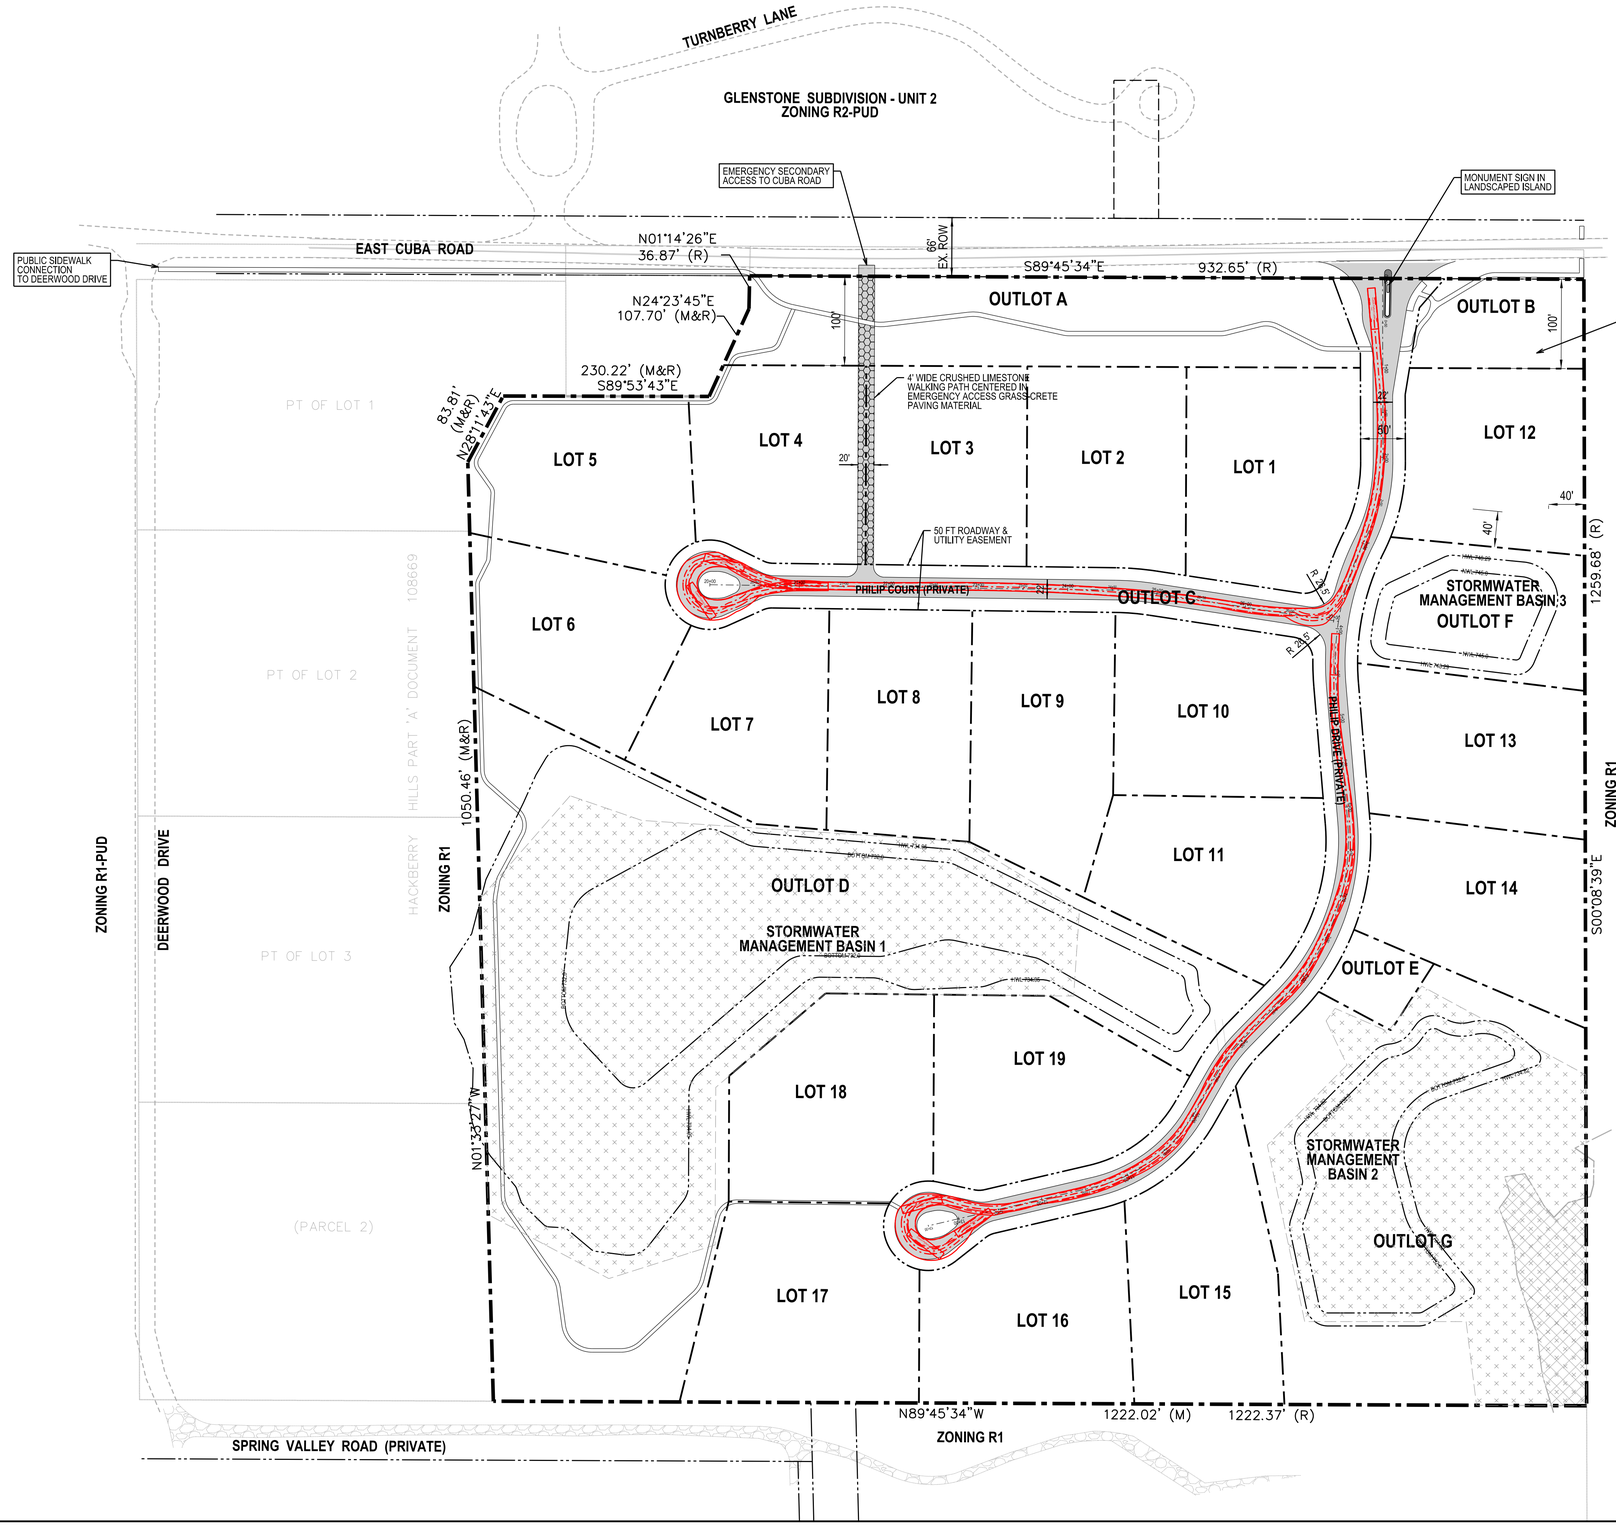

0 80 160

SCALE IN FEET
1" = 80'

N

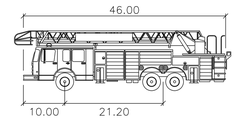

Custom Platform Ladder

Width	: 8.50
Track	: 8.00
Lock to Lock Time	: 6.0
Steering Angle	: 45.0

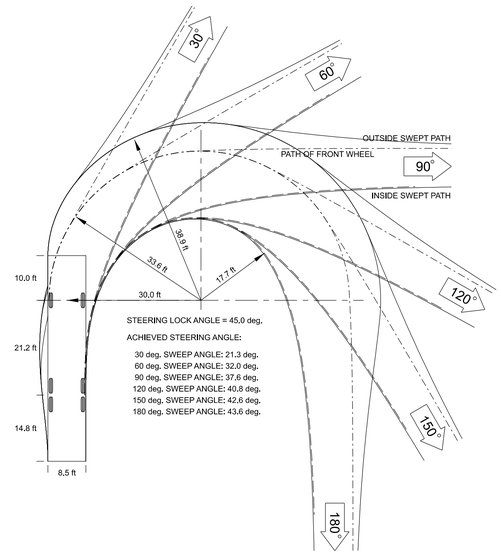

Custom Platform Ladder
Custom
[ft]

Copyright (c) 2013, Transoft Solutions

0FT 10FT 20FT

Cross Engineering & Associates, Inc.
1955 Raymond Drive, Suite 119
Northbrook, IL 60062
Tel: 847/498-0800

ALLEN L. KRACOWER

PROJECT:
PHILIP ESTATES SUBDIVISION
CUBA ROAD, LONG GROVE, IL

PREPARED FOR:
PHILIP ESTATES, LLC
8150 W. 159th Street
Orland Park, IL 60462

NO.	DATE	DESCRIPTION
	2/11/21	Date Issued

CROSS ENGINEERING & ASSOCIATES, INC. © 2021

PRELIMINARY
FIRE TRUCK
AUTOTURN
EXHIBIT

JOB NO.	1291
Page	1 of 1